

This is a "PROVISIONAL BUILDING PLAN" approved only for the purpose of inviting objections from the general public

ATP (HQ) Member B.P.A.C.
S.T.P (HQ) Member Secretary B.P.A.C.
S.T.P (G) Member B.P.A.C.
C.T.P (Hr) Chairman B.P.A.C.


DDP
MEMBER
BPAC

AD **FA** **ATP**
Constant Architect **ATP(HQ)**
(Dinesh Kumar) PA(HQ)

Checked and found ok for Public Health (Internal) Service only subject to comments in forwarding letter No.DU.....

Superintending Engineer (HQ)
for Chief Engineer-1
HS&SD
IDEW-11

GROUND FLOOR AREA DIAGRAM

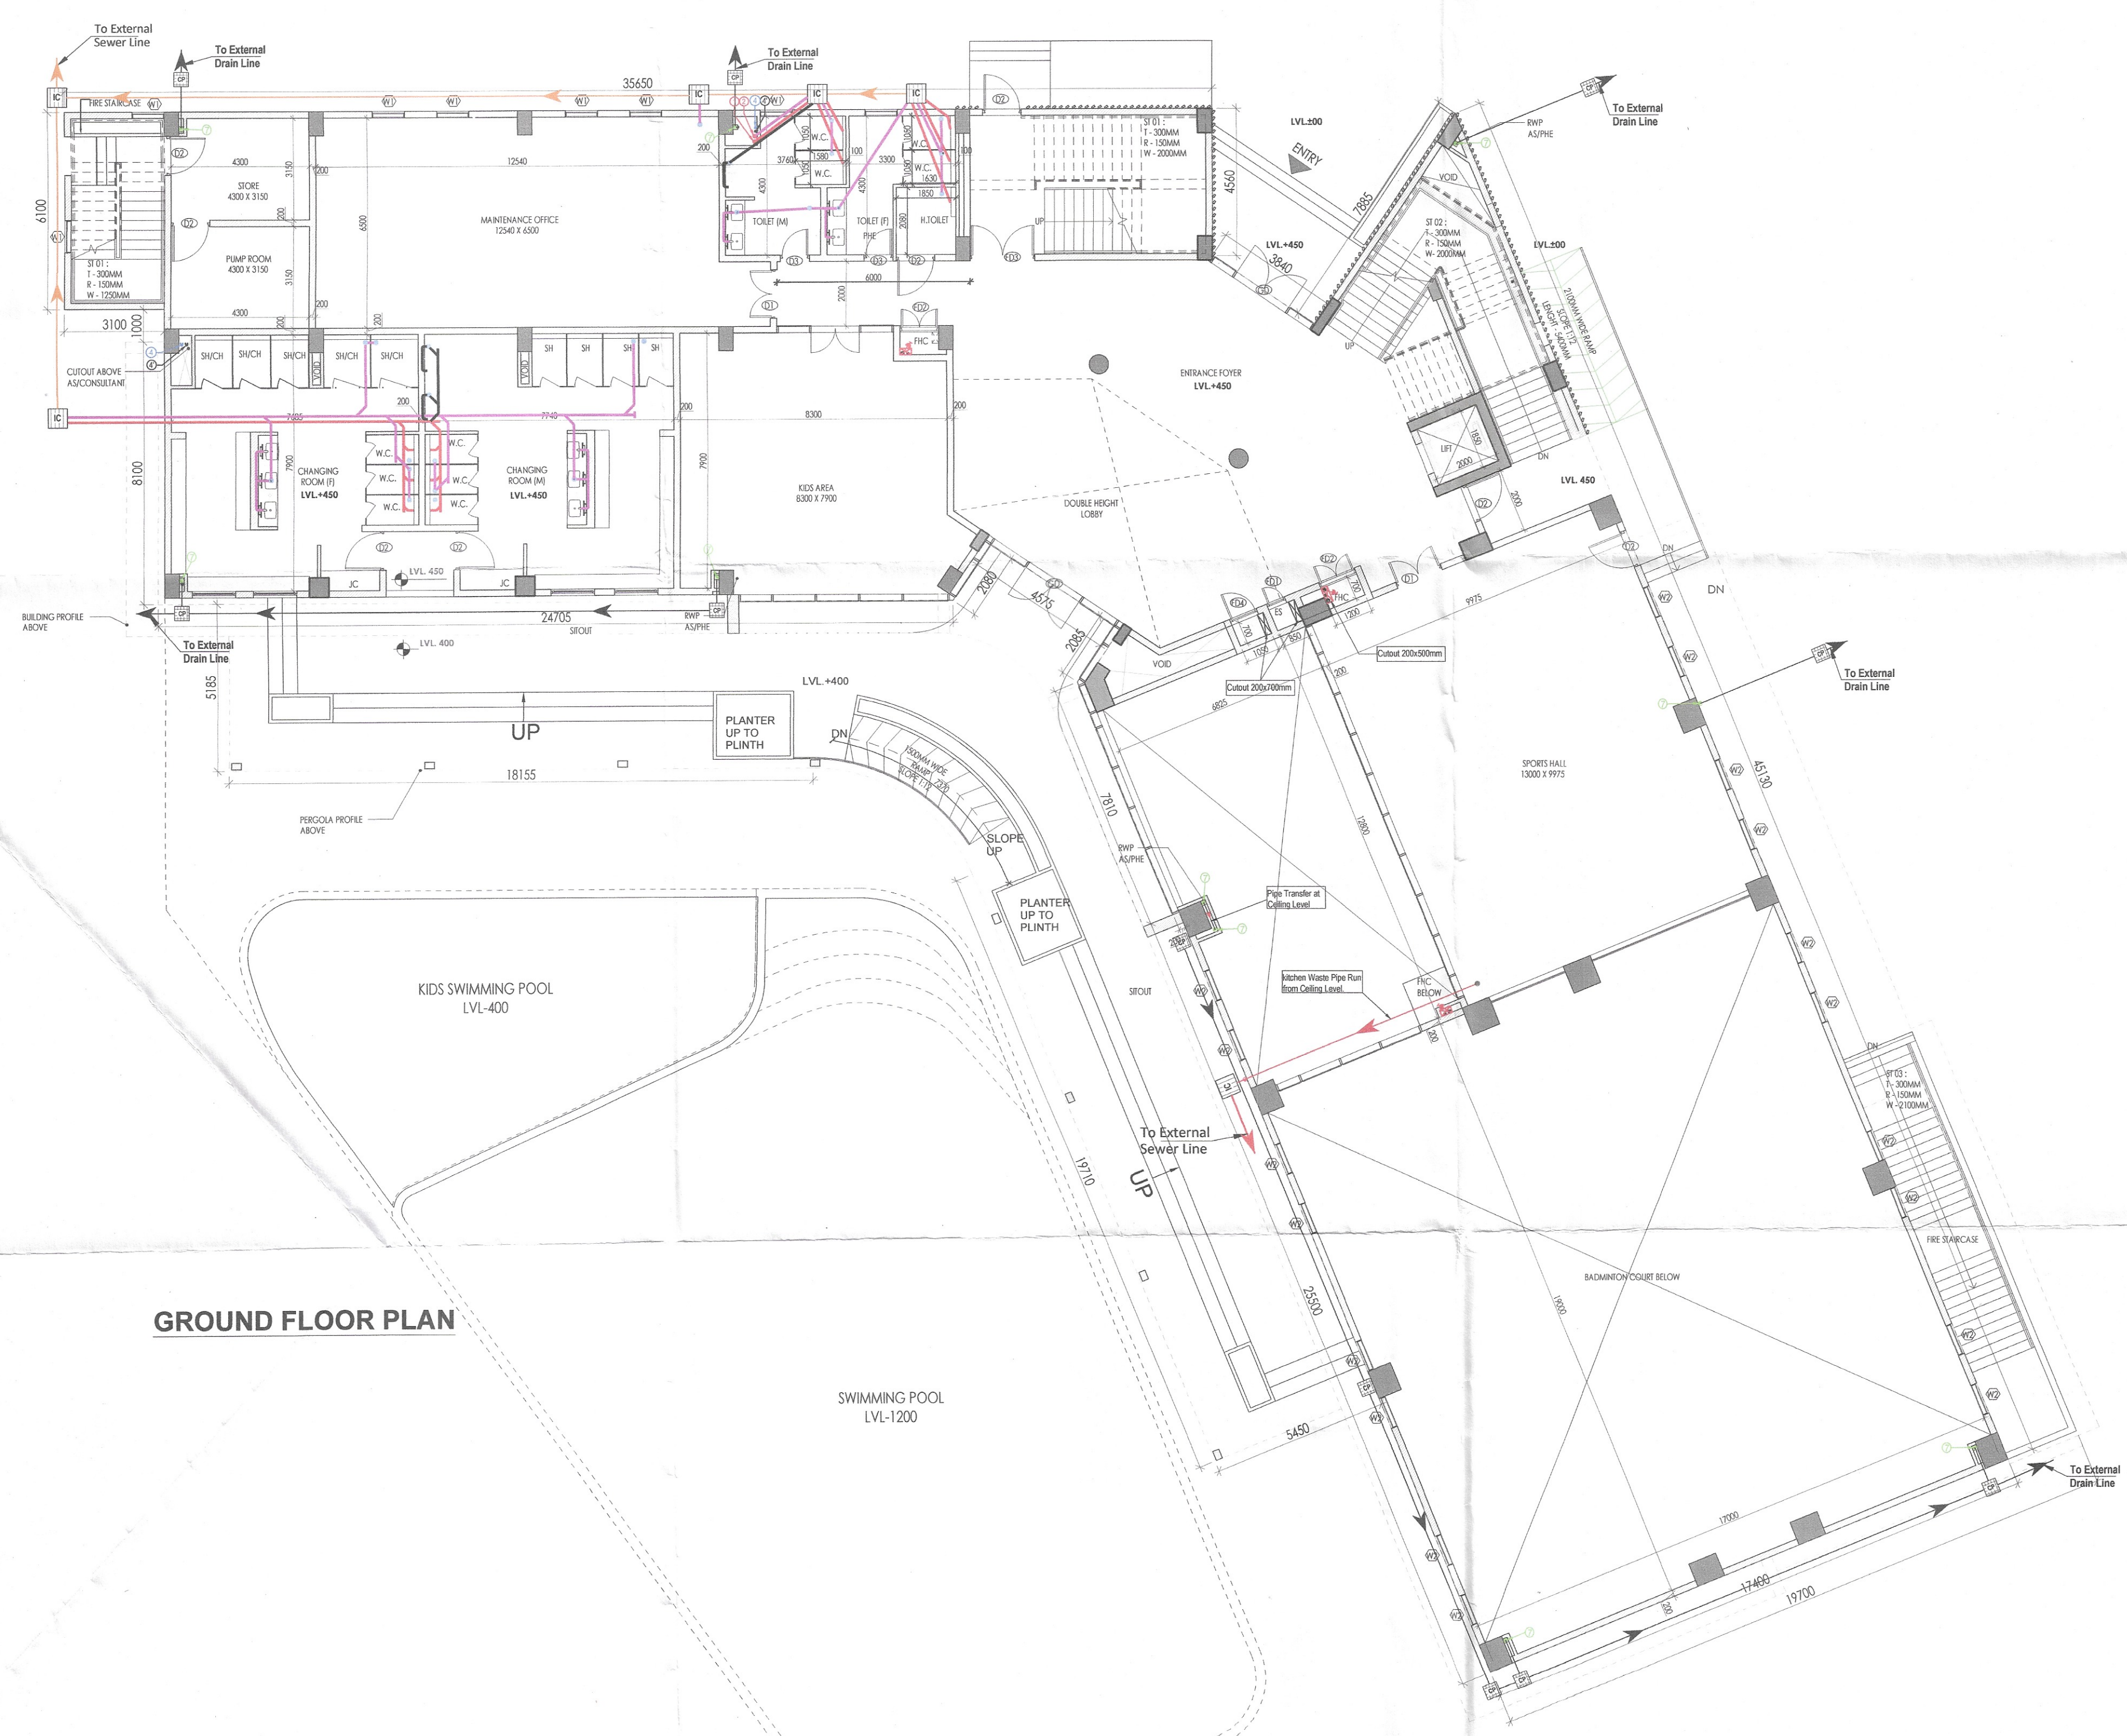

GROUND FLOOR PLAN

GROUND FLOOR AREA CALCULATIONS				
NO.	COEFF.	LENGTH	BREADTH	QUANTITY/AREA (SQ.M)
ADDITIONS				
1	1	3100	6100	18910
2	1	24705	8100	200111
3	1	24505	7100	173886
4	1	8045	4560	36885
5	0.5	8045	8130	32703
6	-0.5	1395	2080	-1451
7	(5.985+3.84)/2	11235	1	55192
8	0.5	17600	11820	104016
9	1	17600	7810	137456
10	1	25500	17400	443700
TOTAL ADDITIONS AREA (X)				1204209
DEDUCTIONS				
A	(1.01+2.74)/2	1160	1	2175
B	(2.74+2.32)/2	5140	1	13004
C	(4.435+1.92)/2	4500	1	14299
D	1	2000	1850	3700
E	1	1200	0700	0840
F	1	0700	0300	0210
G	1	0850	0700	0595
H	1	1050	0700	0735
J	1	12800	6825	87360
K	1	17000	19000	323000
TOTAL DEDUCTIONS AREA (Y)				445918
NET GROUND FLOOR AREA = (X-Y)				758291

DOOR SCHEDULE		
NAME	HEIGHT	WIDTH
D1	2400	1500
D2	2400	1200
D3	2400	900
D4	2100	1500
FD1	1800	600
FD2	1800	1200
FD3	2400	2000
FD4	1800	900

WINDOW SCHEDULE		
NAME	HEIGHT	WIDTH
W1	3250	1000
W2	2900	1000

TO BE READ WITH THIS OFFICE MEMO NO. DATED:



PROJECT
Revised Proposed Building Plans of Group Housing Colony measuring 22.344 Acres (License No. 41 of 2010 Dated 07.06.2010) in sector-93, Gurugram being developed by Ashiana Housing Ltd. comprising of total of Five (5) phases.

ARCHITECT'S SEAL & SIGNATURE
SYED MOHD. IMRAN
CA 93/16665

OWNER/AUTH. SEAL
ASHIANA HOUSING LTD.
Authorised Signatory

Scale : 1:100
Drawing Title:- GROUND FLOOR PLAN & AREA DETAILS (COMMUNITY BUILDING)
Drawing No:- A-55